



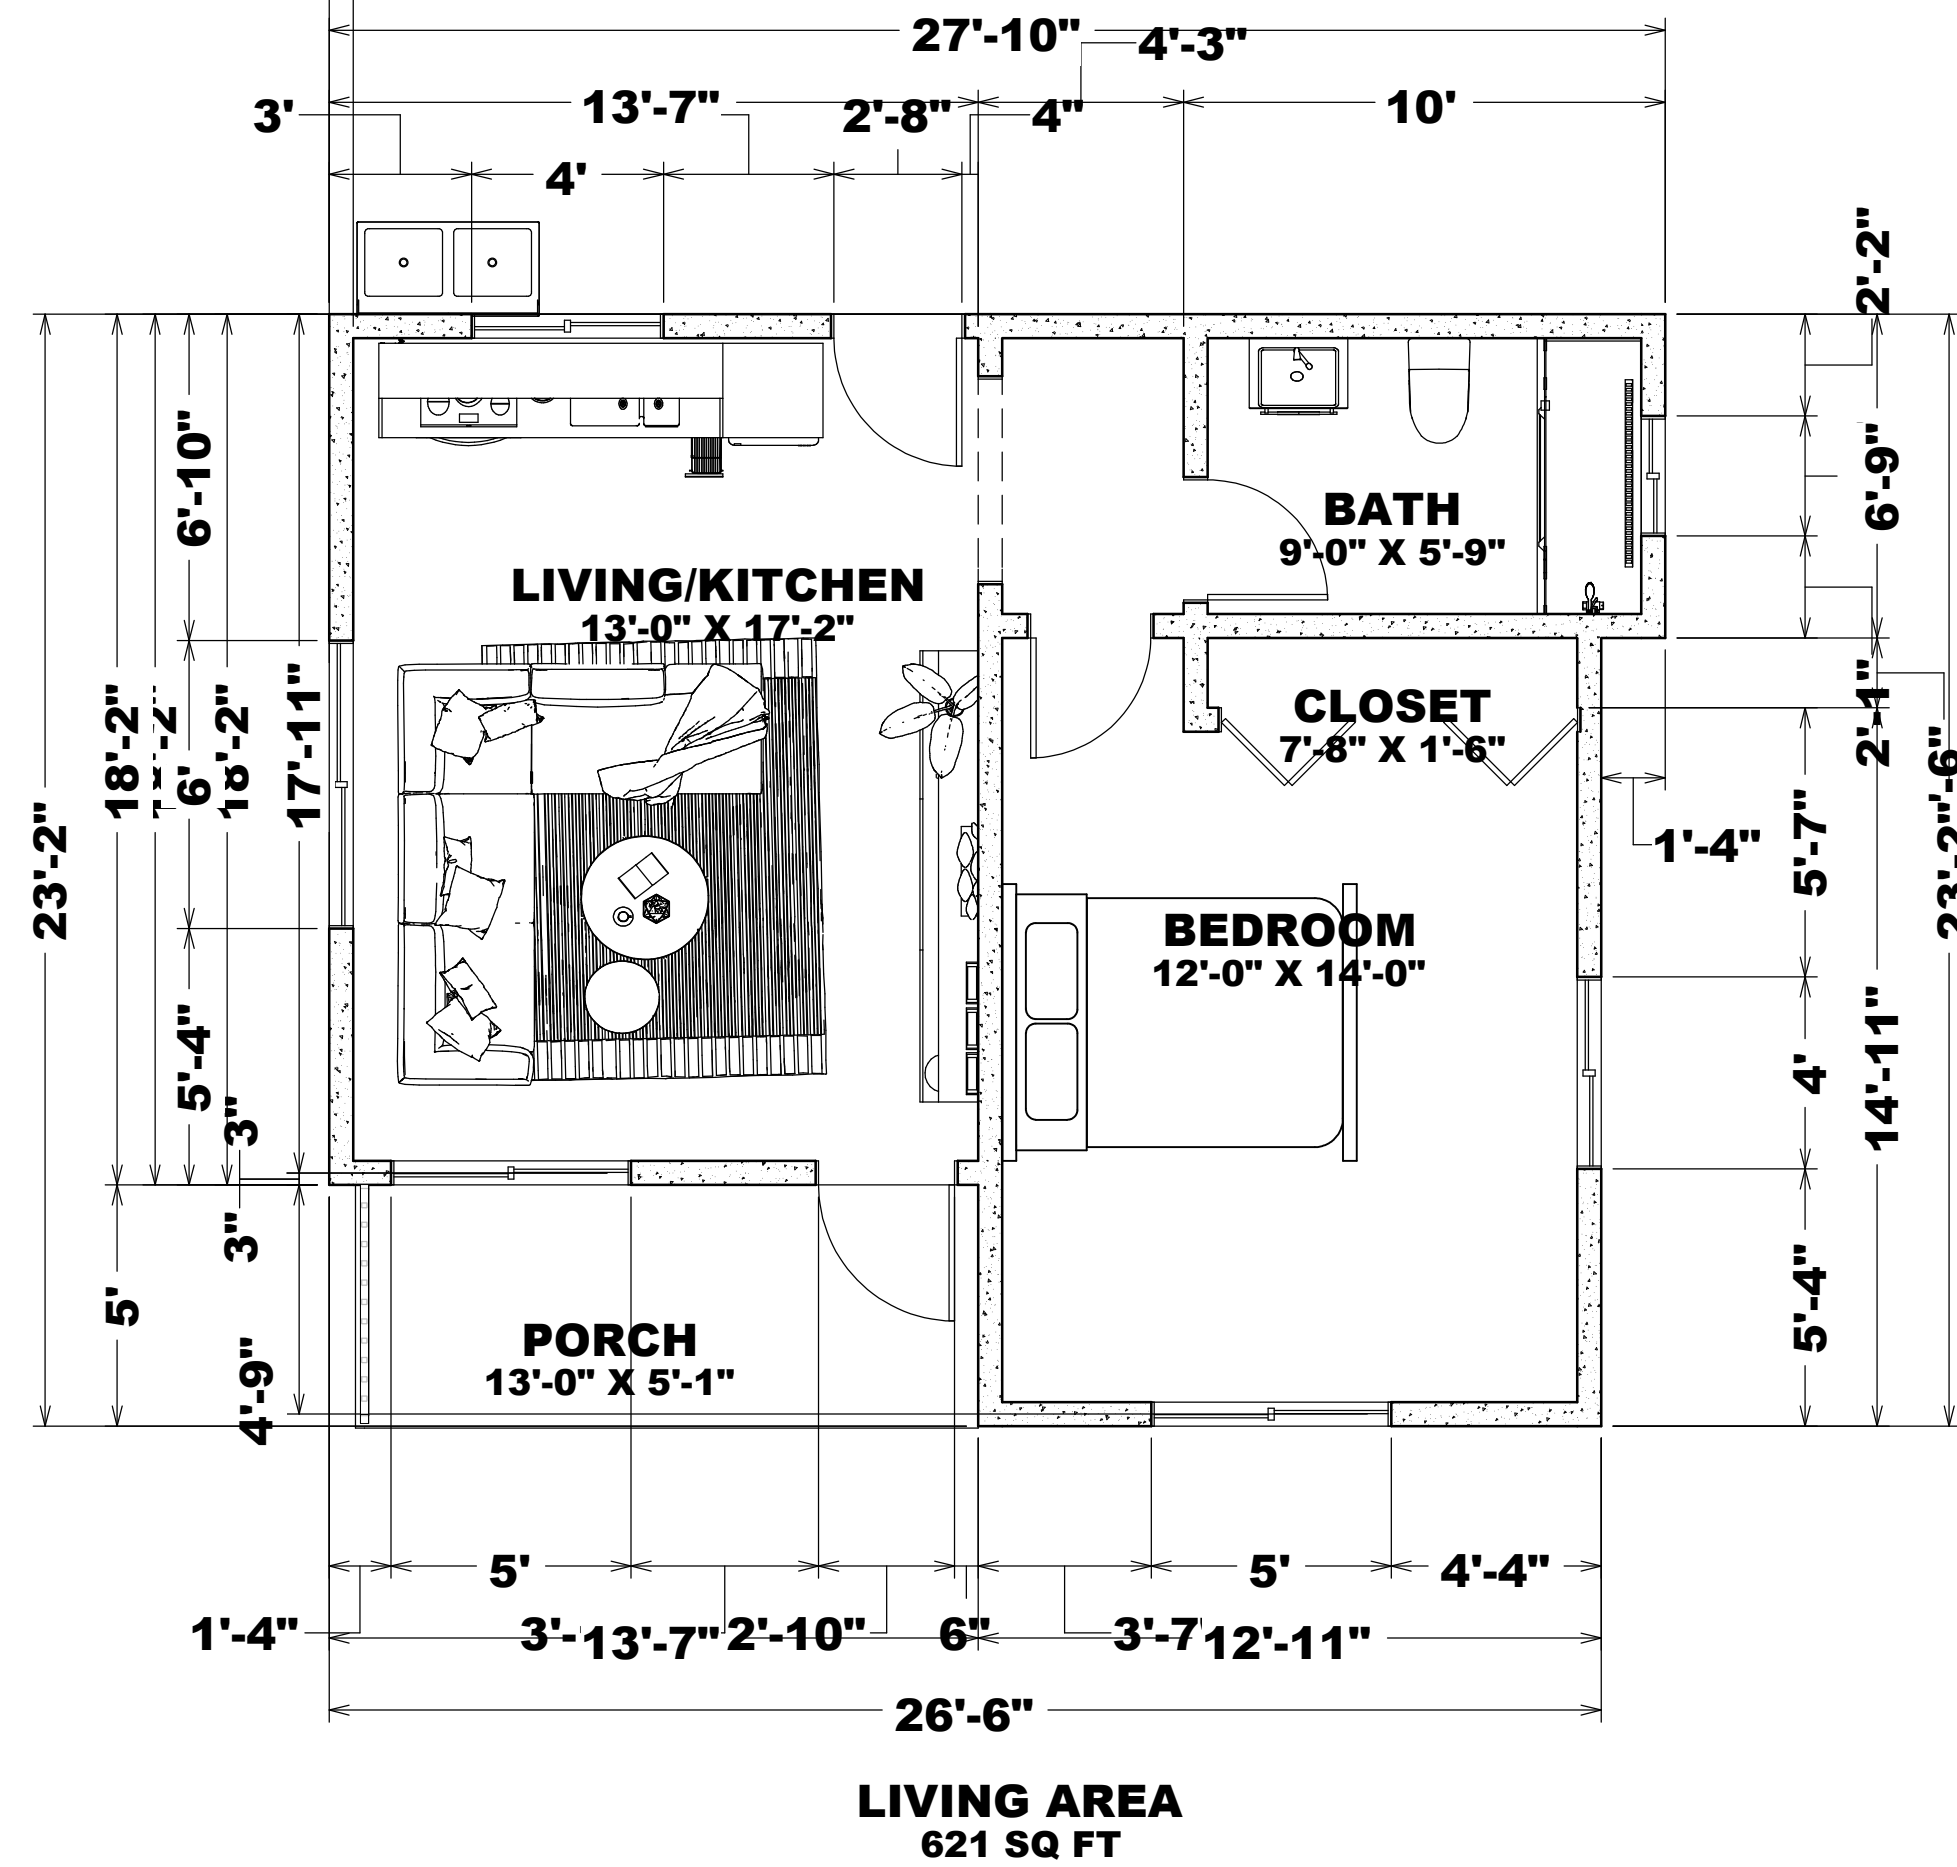

FLOOR PLAN VIEW DIMENSIONED
1/4 IN = 1 FT

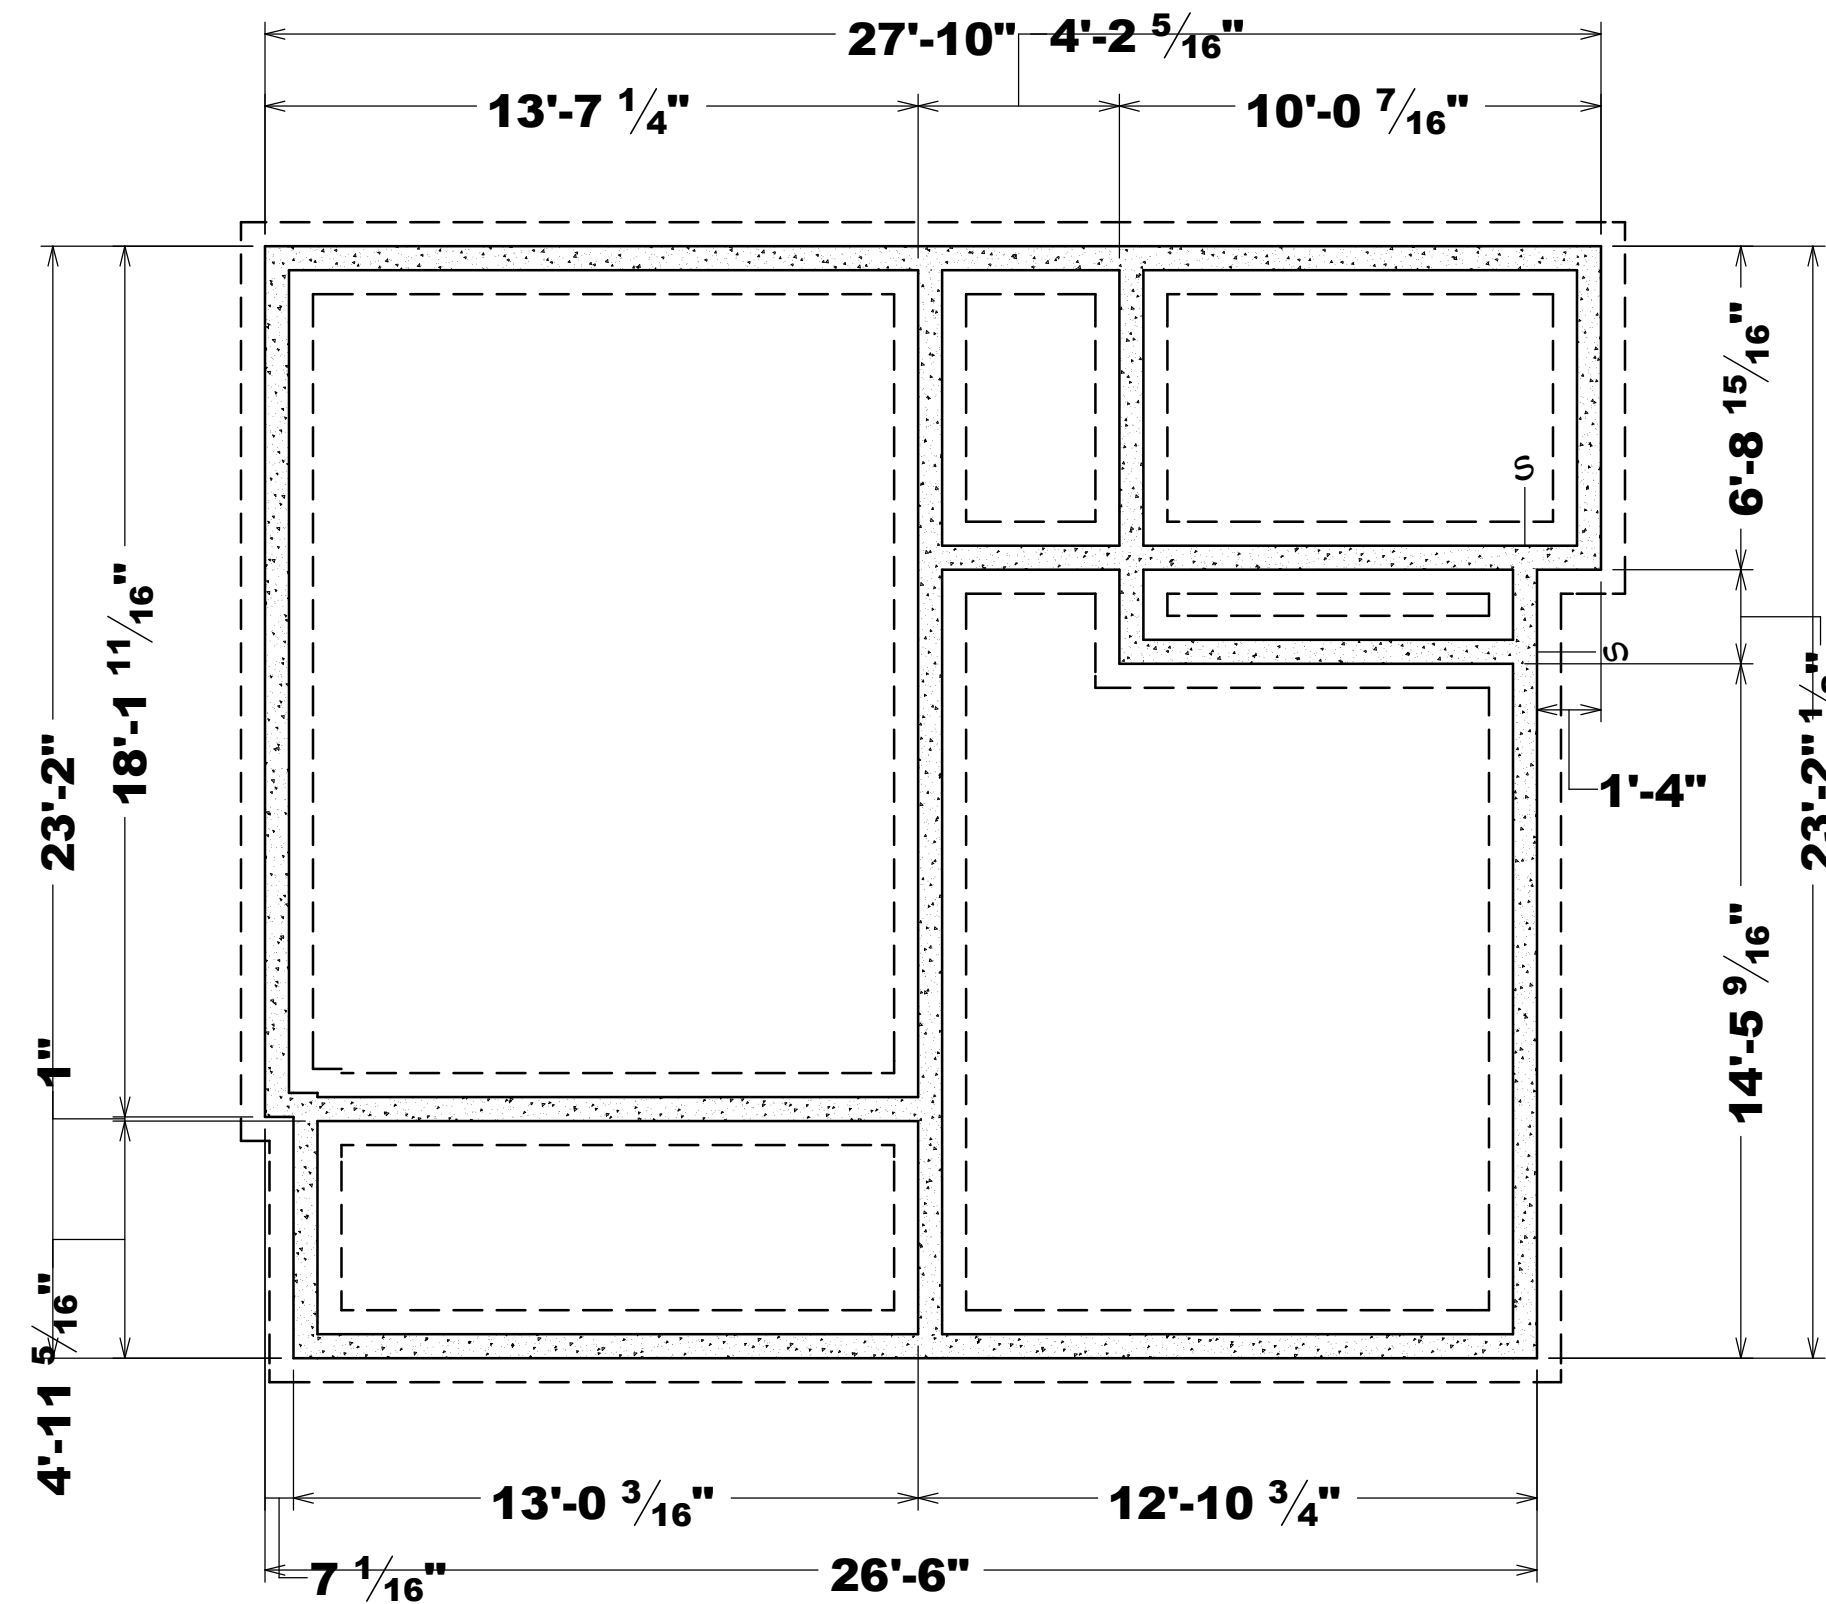

FLOOR PLAN VIEW DIMENSIONED
1/4 IN = 1 FT



E8 EXTERIOR ELEVATION RIGHT
1/4 IN = 1 FT

--

REVISION TABLE		DESCRIPTION
NUMBER	DATE	REVISOR

--

Project Overview

DRAWINGS PROVIDED BY:

DATE:

10/14/2026

SCALE:

--

SHEET:

P-1
